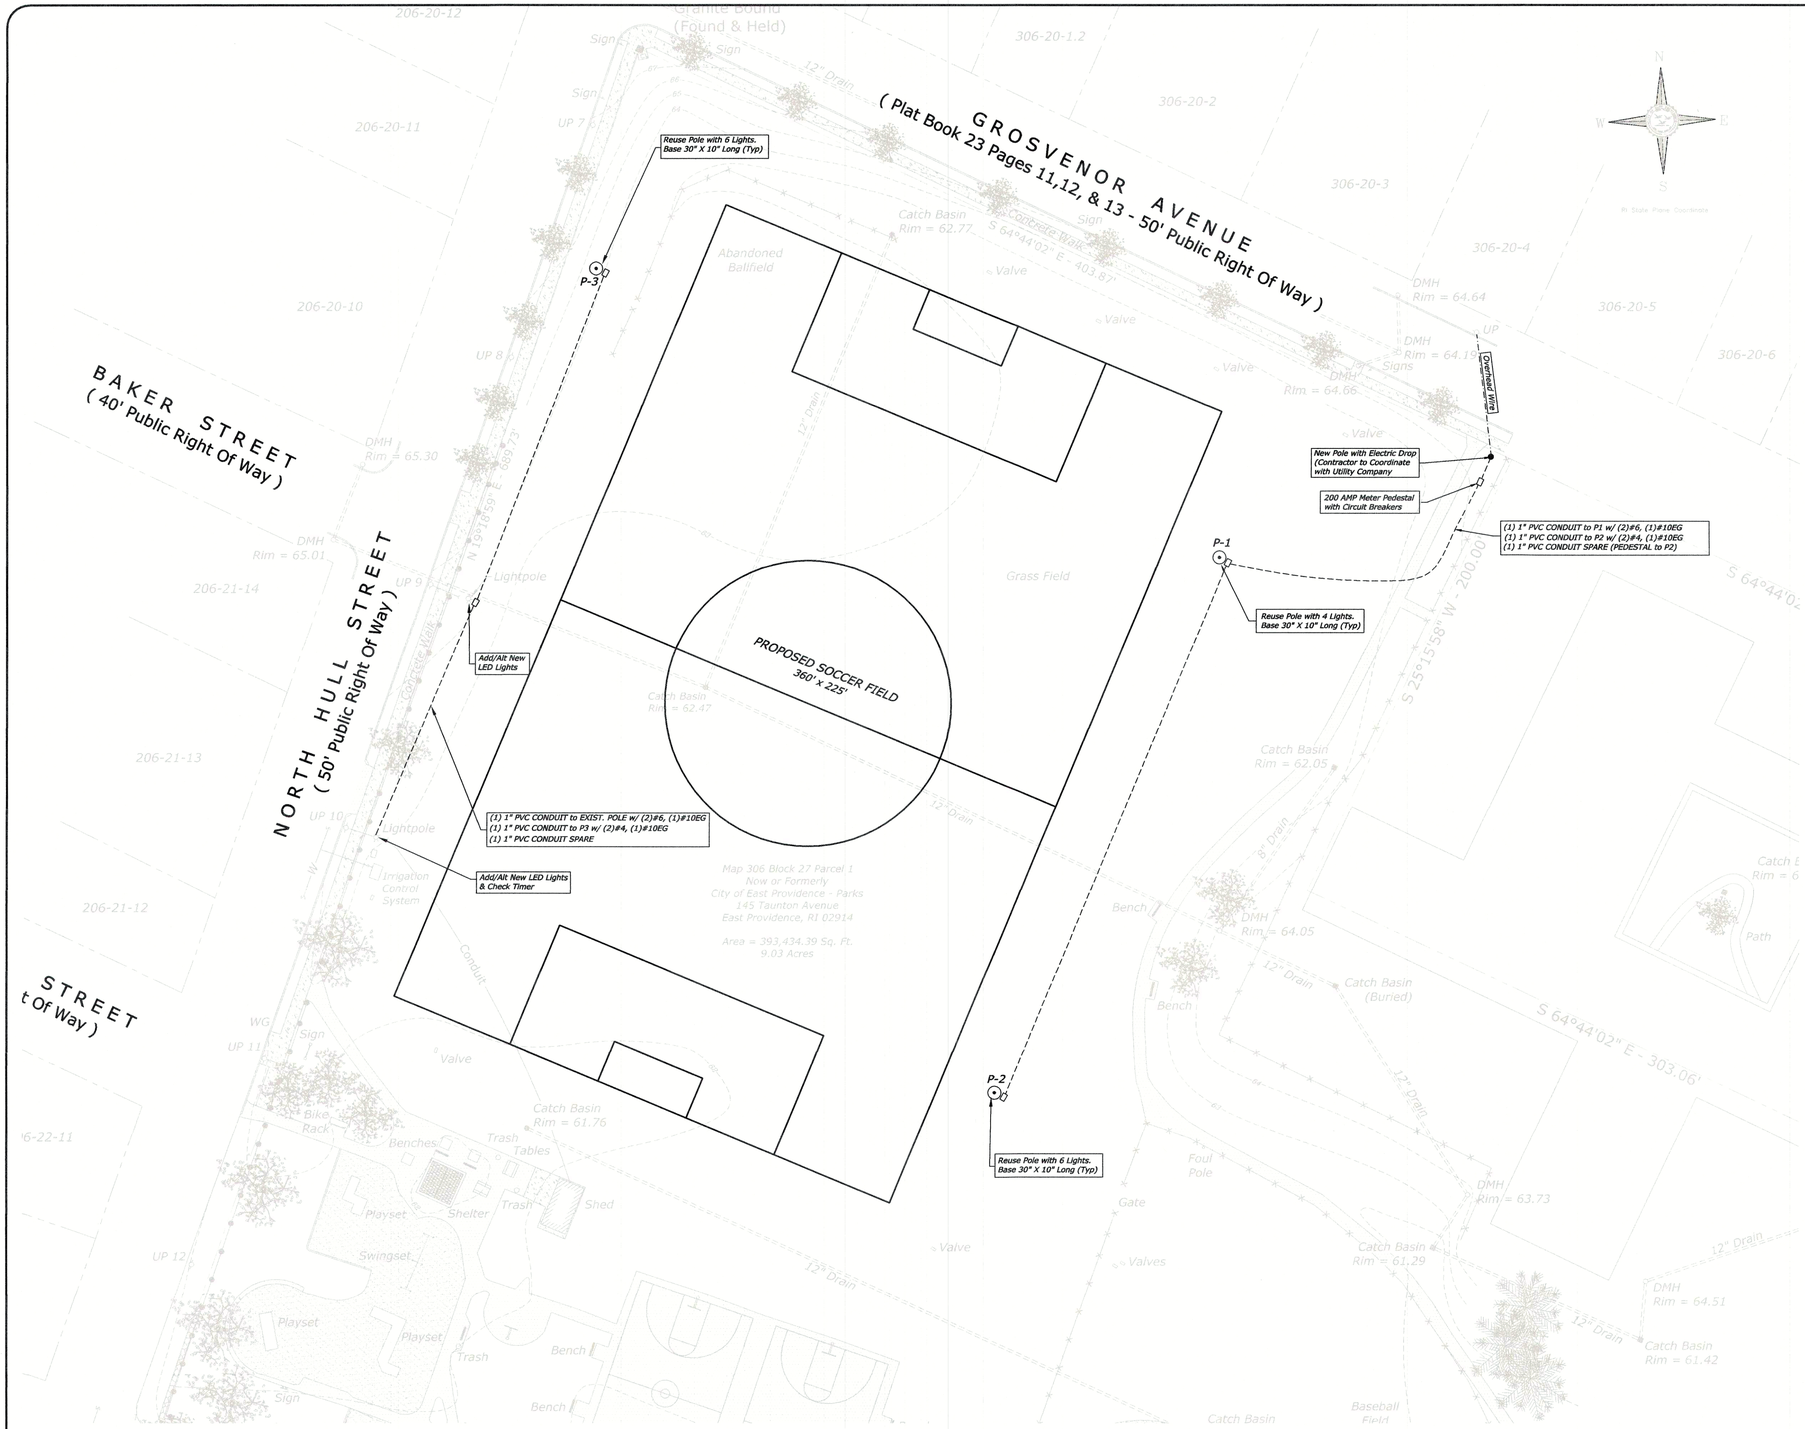

NOTES:

1. ELECTRICIAN TO VERIFY ALL WORK SHOWN ON PLAN INCLUDING WIRE GUAGES, DROPS, ETC.
2. ELECTRICIAN TO VERIFY ADEQUATE POWER FOR NEW SERVICE AND EXISTING SERVICE.
3. ELECTRICIAN SHALL APPLY AND PAY FOR ALL PERMITS (ADA ONLY $1/1,000.)
4. THIS SHALL BE A TURN KEY PROJECT WHERE ANY AND ALL MATERIALS, LABOR, EQUIPMENT SHALL BE INCLUDED IN THE BID PRICE.
5. ELECTRICIAN TO INCORPORATE AN ON/OFF SWITCH AND TIMER FOR LIGHTS ON OR NEAR PEDESTAL

811 DigSafe MA·ME·NH·RI·VT

DATUM INFORMATION

HORIZONTAL DATUM
RHODE ISLAND STATE PLANE COORDINATE (RISPC-NAD83)

VERTICAL DATUM
NORTH AMERICAN VERTICAL DATUM OF 1988 (NAVD88)

BENCHMARK
RIM OF CATCH BASIN IN PLAYGROUND AREA
ELEVATION=70.66

30 15 0 30 60 90 FT.

120/240 Volt 200 Amp Single Phase Underground Meter Pedestal

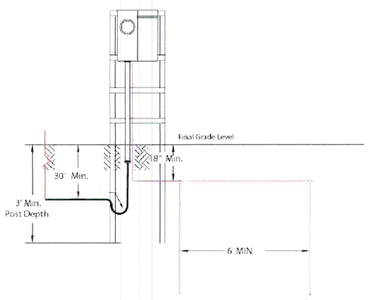

HANDHOLE DETAIL

PG&E APPROVED. POLYMER CONCRETE FRAME AND NON-SKID COVER FOR STRENGTH. "FRP" FIBERGLASS REINFORCED BODY FOR LIGHT WEIGHT. FLARED AT BASE TO PROVIDE ADDITIONAL WORK SPACE. MEETS ALL REQUIREMENTS OF W.U.C..

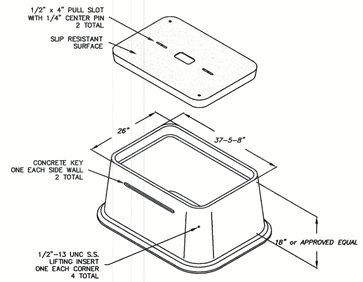

NOMINAL DIMENSIONS	PG&E CODE NO.	DESCRIPTION	APPROX. WT. LBS.
24"x36"x18"	04-0940	BOX AND COVER ASSEMBLY	258
24"x36"x18"	04-0930	BOX ONLY	158
24"x36"x4"	04-0118	4" EXTENSION	90
	04-5724	LID ONLY	100

DESIGN LOAD: STATIC DESIGN LOAD OF 8000 LBS. OVER A 10" X 10" AREA.

FOR COMPLETE DESIGN AND PRODUCT INFORMATION CONTACT JENSEN PRECAST.

CITY OF EAST PROVIDENCE
DEPARTMENT OF PUBLIC WORKS
ENGINEERING DIVISION
STANDARD DETAIL

T-07

ELECTRIC TRENCH DETAIL

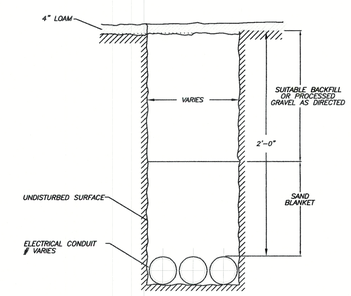

1. MINIMUM DEPTH OF COVER SHALL BE 2'-0"

REV. BY	DATE	REV. BY	DATE	DRAWN BY: KAREN LANOUE	DATE: 7/28/21
				APPROVED BY: ERIK G. SKADBERG, P.E. CITY ENGINEER/DEPUTY D.P.W.	DATE:
					SCALE: N.T.S.

CITY OF EAST PROVIDENCE - DEPARTMENT OF PUBLIC WORKS - ENGINEERING DIVISION

1862-2012 150 YEARS

CITY OF EAST PROVIDENCE
DEPARTMENT OF PUBLIC WORKS
ENGINEERING DIVISION
145 TAUNTON AVENUE
EAST PROVIDENCE, RHODE ISLAND 02914
(401) 435-7703

Professional Engineer Stamp

Professional Land Surveyor Stamp

Rhode Island State Law (Statute Chapter 39-1.2, Section 1) requires that Dig-Safe shall be notified 48 hours prior to any excavation.
1-888-DIG-SAFE / 1-888-344-7233 or 811
EMERGENCY NUMBERS
Gas-National Grid (1-800-936-7000)
Water-EPDPW/Water Dept (435-7741)
Sewer-Suez (433-6363)

PROPOSED LIGHTING at Hull Street Playground Map 306 Block 27 Parcel 1 Hull Street East Providence, Rhode Island

EX. COND. DRAWN BY:	EGIV
EX. COND. CHECKED BY:	EGS
DATE DRAWN:	12 JAN 2021
DESIGNED BY:	EGS
DESIGN DRAWN BY:	EGIV
DESIGN CHECKED BY:	EGS
APPROVED BY:	EGS
DATE SURVEYED:	11 JAN 2021
SURVEYED BY:	EGIV
SCALE:	1"=30'
FILENAME:	2021009

#	Date	Revision	By

1

SHEET NUMBER 1 OF 1

PROJECT NUMBER 2021009